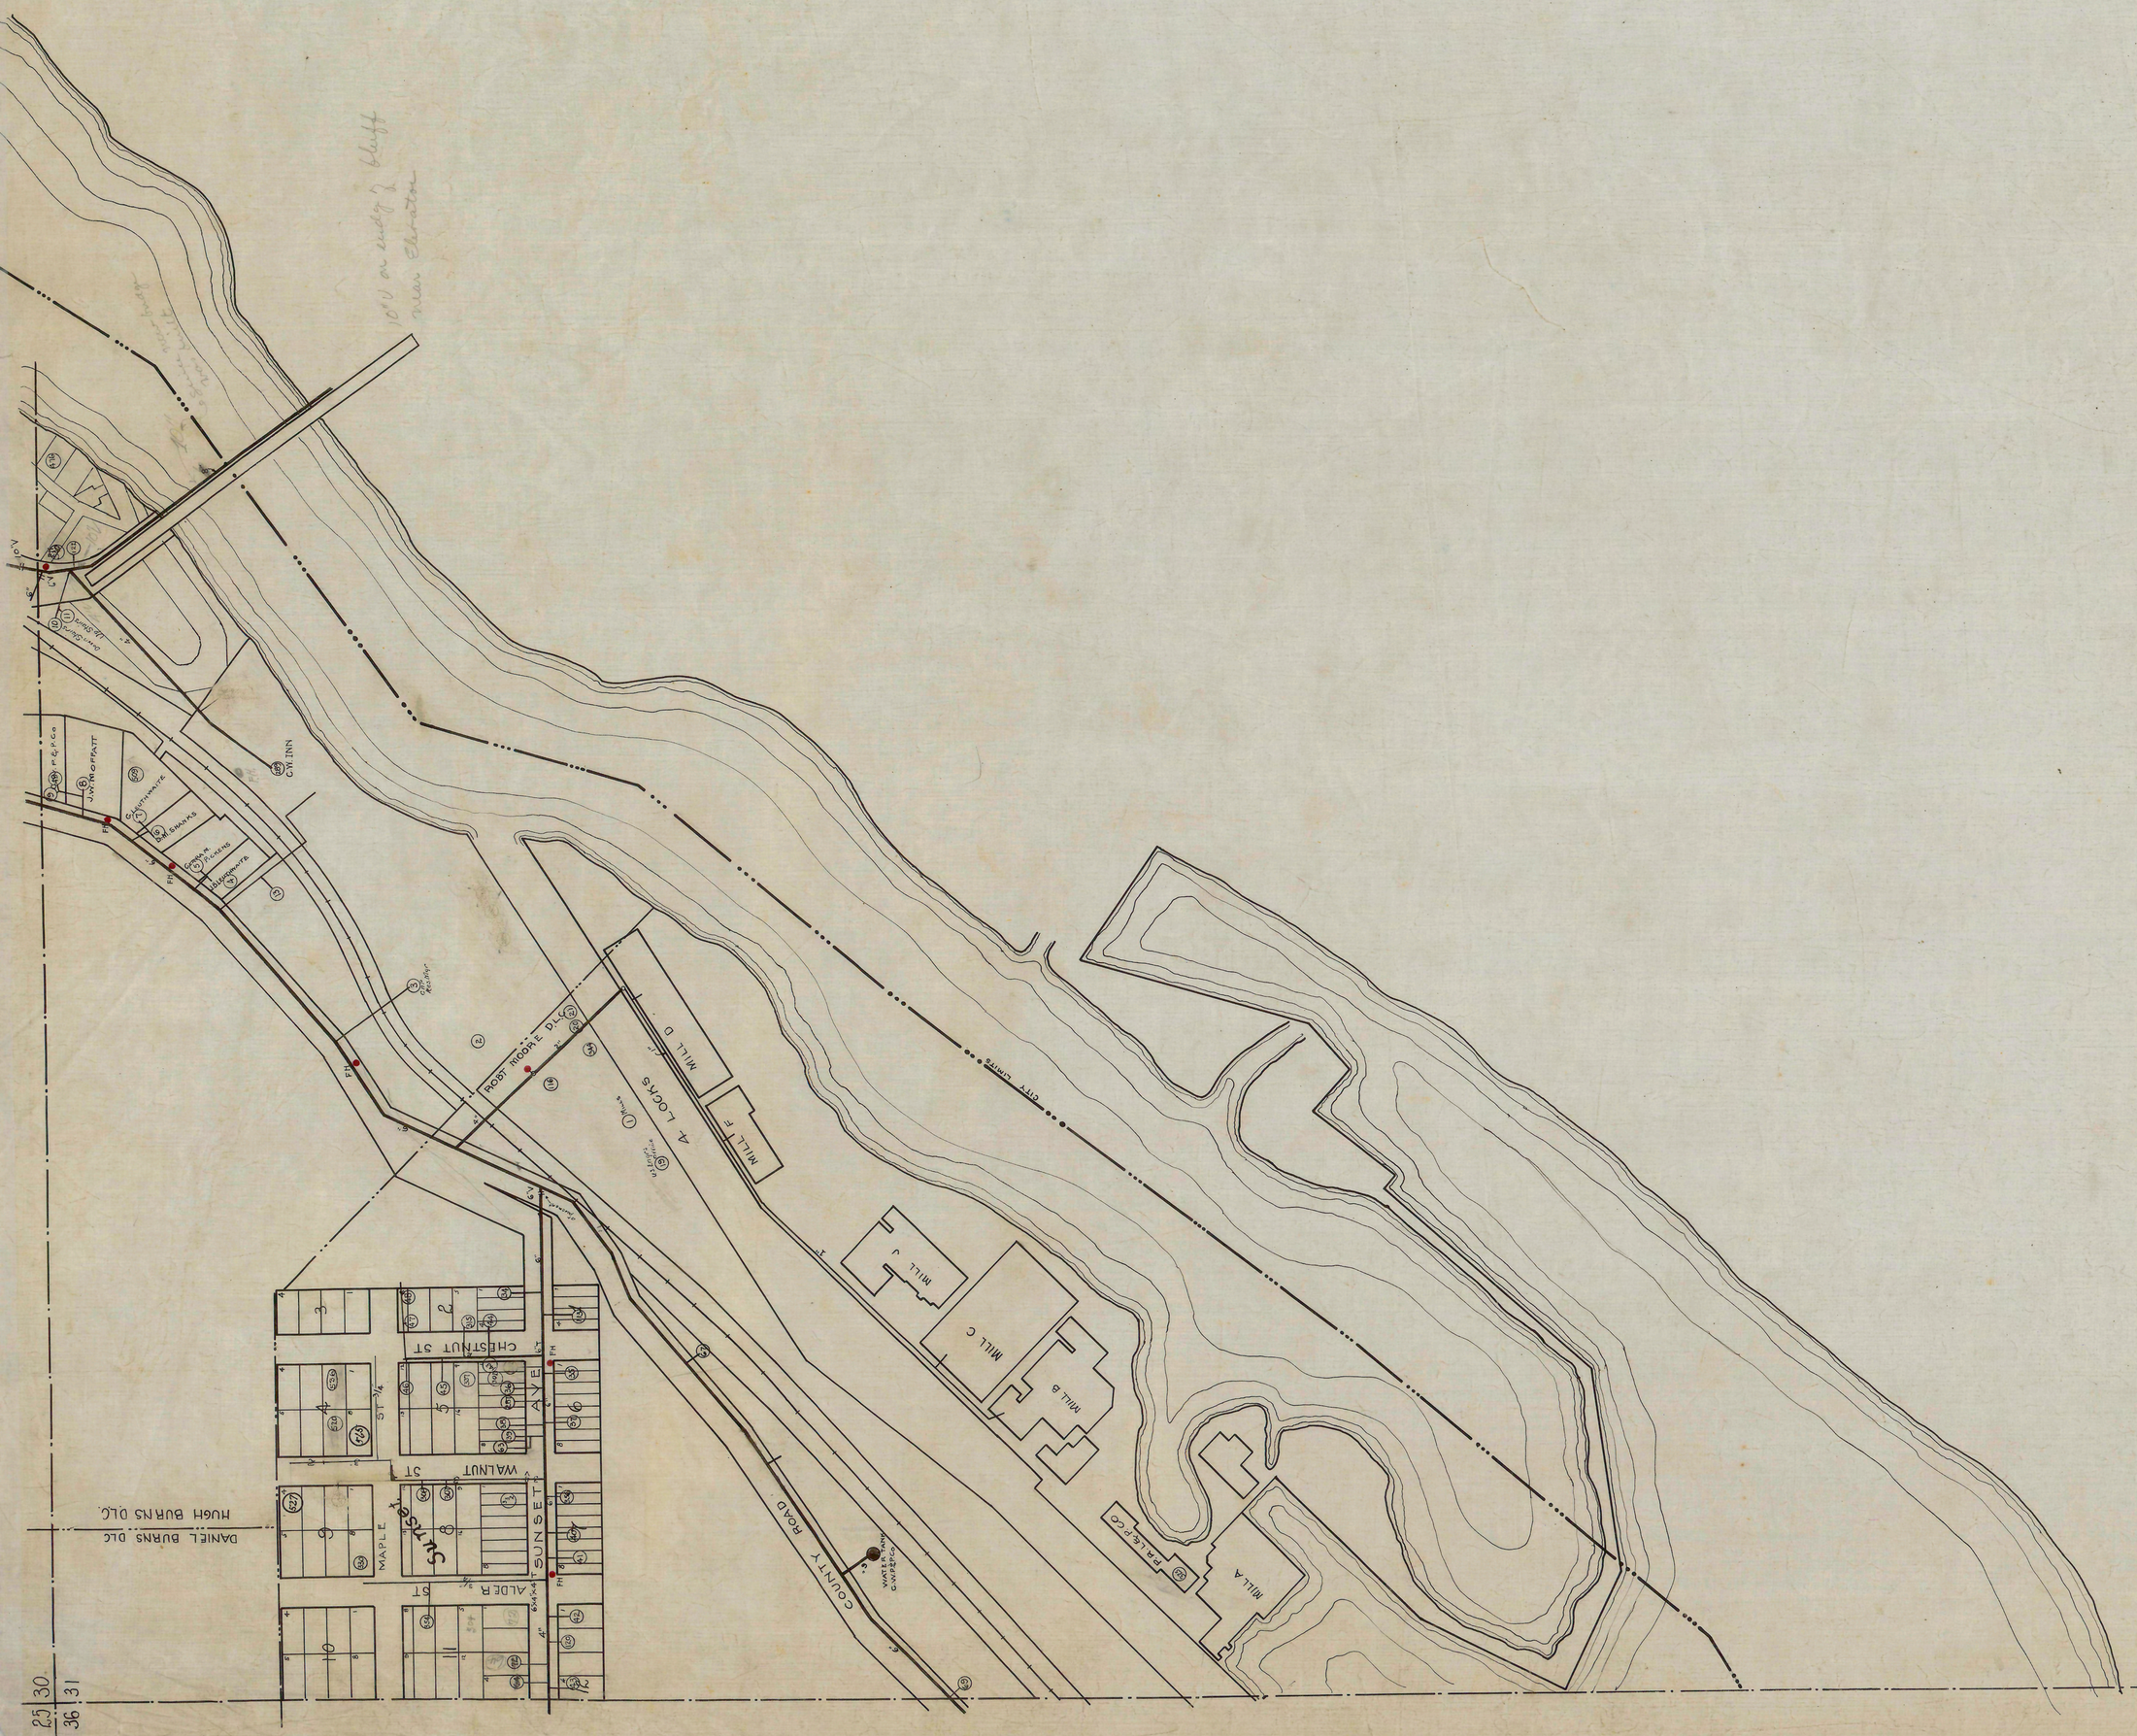
30 29
31 32
10'U on edge of bluff
near elevation
CY INN
J.V. McGRATH
GLUTTENMAYER
SMITH
GRAY & PERRING
POST MOORE D.L.C.
A. LOCKS
MILL D
MILL E
MILL J
MILL C
MILL B
MILL A
PARKER CO
CITY LIMITS
COUNTY ROAD
WATER COVER
CHESTNUT ST
WALNUT ST
MAPLE ST
ALDER ST
SUNSET AVE
DANIEL BURNS D.L.C.
HUGH BURNS D.L.C.
25 30
36 31
36 31
1 6